


INDIANA.
N & E 2^d P. M.

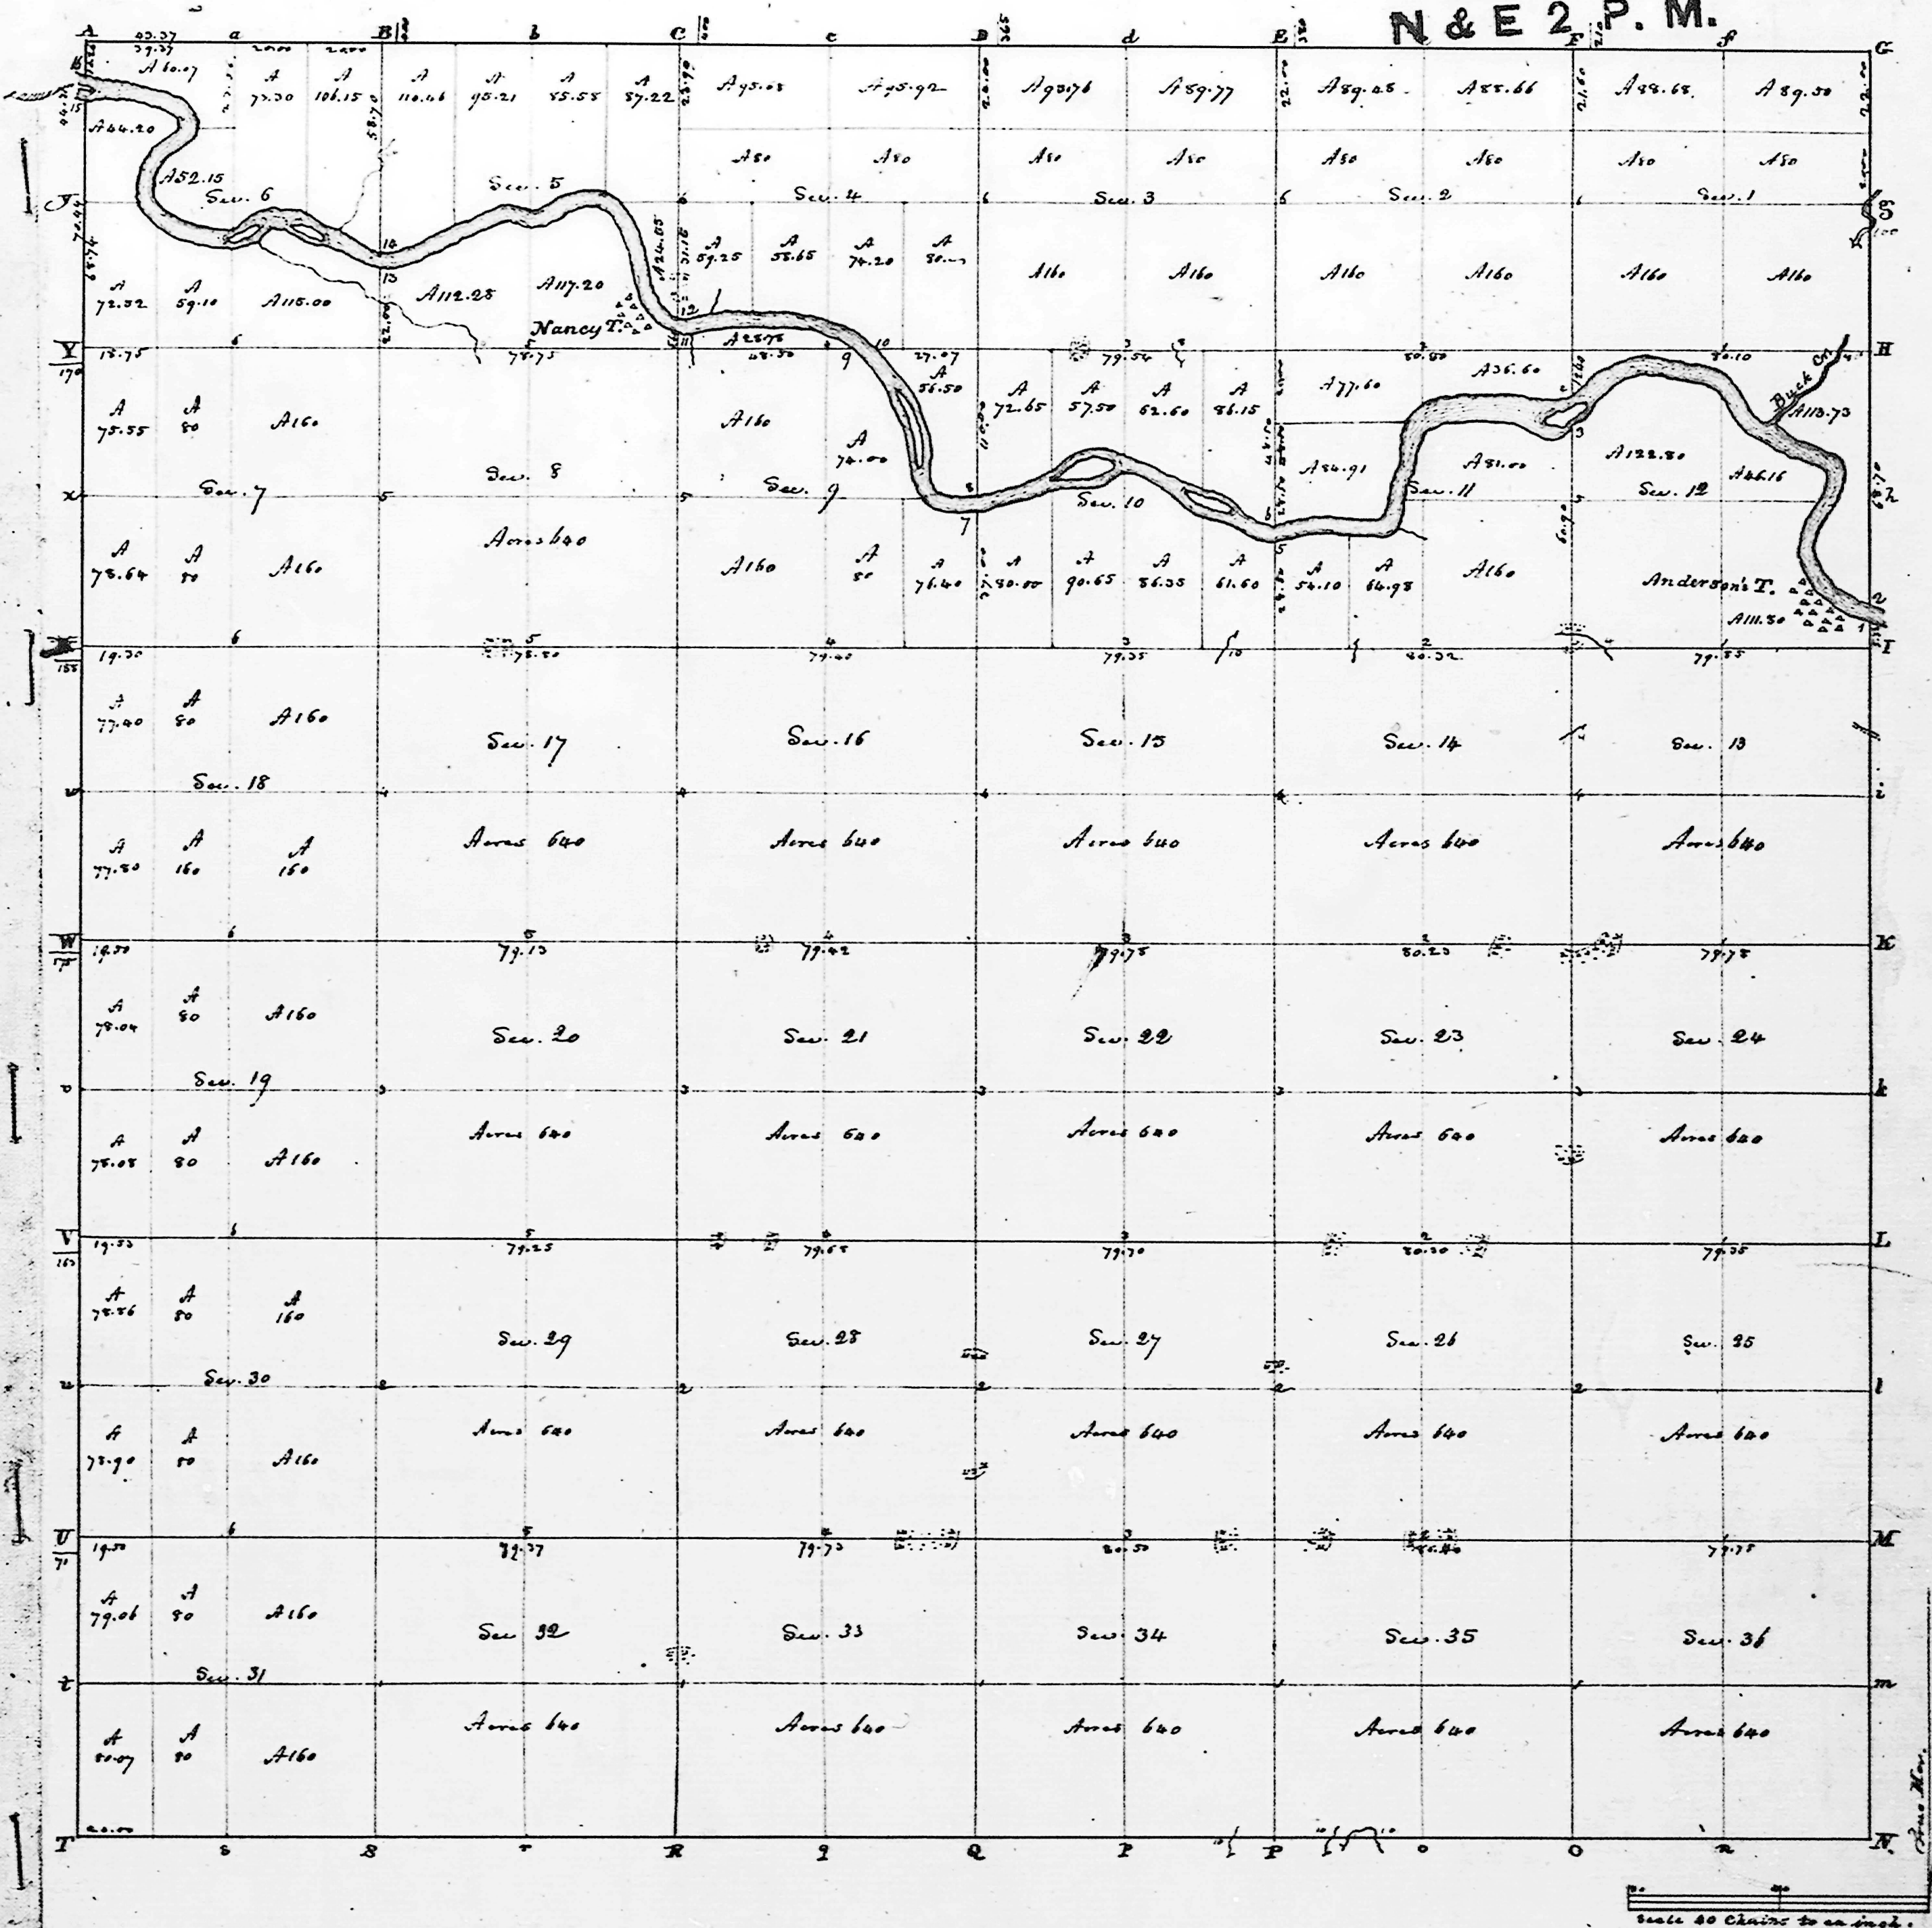

Township N. 13 North, Range N. 7 East 2^d Mer. Surveyed by Bentley, 1821.

Description of the soil on the interior sectional lines.

| Between Sections | Quality &c. | Between Sections | Quality &c. | Between Sections | Quality &c. |
|------------------|---|------------------|---|------------------|---|
| 35 & 36 | Same level 2 ^d rate. Oak & Hickory. Light Brains | 2 & 3 | Same level 2 ^d rate. W. B. Oak, Hickory. Light Brains | 4 & 5 | Same level 2 ^d rate. Ash, Elm, Walnut, Dogwood, Light Brains |
| 25 & 26 | Same | 33 & 34 | Same | 4 & 5 | Same 2 ^d rate. Oak, Ash, Hickory &c. |
| 25 & 26 | Same | 24 & 25 | Same | 31 & 32 | Same 2 ^d rate |
| 24 & 25 | Same | 24 & 25 | Same | 29 & 30 | Same 2 ^d rate |
| 23 & 24 | Same level 2 ^d rate. W. Oak, Br. Oak. Light Brains | 22 & 23 | Same | 28 & 29 | Same |
| 13 & 14 | Same | 21 & 22 | Same | 27 & 28 | Same |
| 12 & 13 | Same | 15 & 16 | Same | 26 & 27 | Same |
| 11 & 12 | Same | 15 & 16 | Same | 25 & 26 | Same |
| 1 & 2 | Same | 14 & 15 | Same level 2 ^d rate. Oak, Ash, Sugar, W. Oak. Light Brains | 24 & 25 | Same 2 ^d rate |
| 34 & 35 | W. Brains | 7 & 8 | Same rolling 2 ^d rate - timber Same | 17 & 18 | Same |
| 26 & 27 | Same level 2 ^d rate. W. B. Oak, Hickory - Light Brains | 3 & 4 | Same | 14 & 15 | Same |
| 26 & 27 | Same | 32 & 33 | Same | 8 & 9 | Same level 2 ^d rate. Oak, Ash, Elm - Light Brains |
| 23 & 24 | Same | 28 & 29 | Same | 7 & 8 | Same 2 ^d rate. Oak, Ash, Sugar &c. |
| 23 & 24 | Same | 27 & 28 | Same | 6 & 7 | Same |
| 15 & 16 | Same | 26 & 27 | Same level 2 ^d rate - timber Same | 5 & 6 | Same rolling 1 st rate. Oak, Ash, Sugar, Hickory &c. |
| 14 & 15 | Same | 16 & 17 | Same 2 ^d rate | | |
| 11 & 12 | Same rolling 2 ^d rate. timber Same | 14 & 15 | Same 2 ^d rate | | |
| 10 & 11 | Same | 9 & 10 | Same | | |
| 2 & 3 | Same | 8 & 9 | Rolling 2 ^d rate | | |

IND

Township 17 North, Range 11 East of 2nd Meridian

| Posts | Bearing | Feet | Courses | Feet | Quality of the Soil |
|--------------|---------|-------------|---------|------|---------------------|
| A Beech | 10 | N 10 W 32 | | | |
| B do | 12 | N 12 W 47 | | | |
| C Elm | 20 | N 30 W 52 | | | |
| D Ash | 6 | N 60 E 34 | | | |
| E Beech | 12 | N 22 W 13 | | | |
| F do | 6 | N 89 W 14 | | | |
| G Beech | 15 | N 23 W 15 | | | |
| H do | 6 | N 70 E 13 | | | |
| I Ash | 11 | N 48 W 9 | | | |
| J do | 8 | N 12 E 5 | | | |
| K Hickory | 22 | N 25 E 21 | | | |
| L do | 20 | N 75 E 27 | | | |
| M Beech | 14 | N 34 E 22 | | | |
| N Hornbeam | 6 | N 2 W 15 | | | |
| O Bottomwood | 6 | N 78 E 205 | | | |
| P Hickory | 10 | N 46 W 155 | | | |
| Q Buckeye | 10 | N 29 W 13 | | | |
| R do | 8 | N 88 E 14 | | | |
| S Hickory | 17 | N 53 E 27 | | | |
| T Sugar | 25 | N 50 W 54 | | | |
| U Sugar | 18 | N 20 W 11 | | | |
| V Hickory | 10 | N 33 E 40 | | | |
| W Beech | 8 | N 70 E 9 | | | |
| X Elm | 24 | N 50 W 9 | | | |
| Y Hickory | 24 | N 51 E 12 | | | |
| Z N. Oak | 8 | N 51 W 2 | | | |
| AA N. Oak | 24 | N 3 W 275 | | | |
| AB N. Oak | 18 | N 58 E 24 | | | |
| AC Hornbeam | 8 | N 49 W 23 | | | |
| AD N. Oak | 24 | N 53 W 10 | | | |
| AE do | 12 | N 33 E 6 | | | |
| AF Ash | 8 | N 13 E 22 | | | |
| AG Hickory | 10 | N 79 W 28 | | | |
| AH N. Oak | 12 | N 45 W 5 | | | |
| AI Ash | 6 | N 82 E 16 | | | |
| AJ Beech | 12 | N 24 W 14 | | | |
| AK Ash | 6 | N 4 E 10 | | | |
| AL Sugar | 12 | N 33 W 6 | | | |
| AM Hickory | 24 | N 20 W 21 | | | |
| AN Walnut | 24 | N 20 E 23 | | | |
| AO Hickory | 12 | N 15 W 19 | | | |
| AP Dogwood | 8 | N 58 E 16 | | | |
| AQ N. Oak | 12 | N 73 W 43 | | | |
| AR N. Oak | 24 | N 89 E 1046 | | | |
| AS do | 10 | N 55 W 220 | | | |
| AT N. Oak | 24 | N 25 E 11 | | | |
| AU Hickory | 8 | N 38 W 29 | | | |
| AV Hickory | 12 | N 15 W 12 | | | |
| AW do | 10 | N 38 W 3 | | | |
| AX N. Oak | 24 | N 71 E 18 | | | |
| AY Beech | 24 | N 29 W 40 | | | |
| AZ Maple | 12 | East 128 | | | |
| BA Willow | — | West 460 | | | |
| BB Beech | 12 | N 54 W 6 | | | |
| BC do | 18 | N 1 W 21 | | | |
| BD Beech | 10 | N 33 W 23 | | | |
| BE do | 10 | N 24 E 13 | | | |
| BF do | 6 | N 14 E 25 | | | |
| BG Beech | 10 | N 44 E 2 | | | |
| BH Elm | 24 | N 9 E 15 | | | |
| BI Elm | 20 | N 66 E 25 | | | |
| BJ Ash | 7 | N 88 W 21 | | | |
| BK do | 18 | N 34 E 4 | | | |
| BL do | 10 | N 46 E 10 | | | |
| BM Elm | 20 | N 64 W 14 | | | |
| BN Sugar | 6 | N 75 E 20 | | | |
| BO N. Beech | 8 | N 45 E 14 | | | |
| BP Hickory | 11 | N 11 E 21 | | | |
| BQ Elm | 11 | N 32 W 19 | | | |
| BR Buckeye | 5 | N 33 W 14 | | | |

Interior Section Corners described Interior Quarter Section Corners.

| Section | Post | Bearing | Feet | Courses | Feet | Quality of the Soil |
|----------|------|-------------|------|-------------|------|---------------------|
| 1 to 2 | 1 | N 10 W 32 | 20 | N 10 W 32 | | |
| 2 to 3 | 2 | N 12 W 47 | 12 | N 12 W 47 | | |
| 3 to 4 | 3 | N 30 W 52 | 20 | N 30 W 52 | | |
| 4 to 5 | 4 | N 60 E 34 | 6 | N 60 E 34 | | |
| 5 to 6 | 5 | N 22 W 13 | 12 | N 22 W 13 | | |
| 6 to 7 | 6 | N 89 W 14 | 6 | N 89 W 14 | | |
| 7 to 8 | 7 | N 23 W 15 | 15 | N 23 W 15 | | |
| 8 to 9 | 8 | N 70 E 13 | 6 | N 70 E 13 | | |
| 9 to 10 | 9 | N 48 W 9 | 11 | N 48 W 9 | | |
| 10 to 11 | 10 | N 12 E 5 | 8 | N 12 E 5 | | |
| 11 to 12 | 11 | N 25 E 21 | 22 | N 25 E 21 | | |
| 12 to 13 | 12 | N 75 E 27 | 20 | N 75 E 27 | | |
| 13 to 14 | 13 | N 34 E 22 | 14 | N 34 E 22 | | |
| 14 to 15 | 14 | N 2 W 15 | 6 | N 2 W 15 | | |
| 15 to 16 | 15 | N 78 E 205 | 6 | N 78 E 205 | | |
| 16 to 17 | 16 | N 46 W 155 | 10 | N 46 W 155 | | |
| 17 to 18 | 17 | N 29 W 13 | 10 | N 29 W 13 | | |
| 18 to 19 | 18 | N 88 E 14 | 8 | N 88 E 14 | | |
| 19 to 20 | 19 | N 53 E 27 | 17 | N 53 E 27 | | |
| 20 to 21 | 20 | N 50 W 54 | 25 | N 50 W 54 | | |
| 21 to 22 | 21 | N 20 W 11 | 18 | N 20 W 11 | | |
| 22 to 23 | 22 | N 33 E 40 | 10 | N 33 E 40 | | |
| 23 to 24 | 23 | N 70 E 9 | 8 | N 70 E 9 | | |
| 24 to 25 | 24 | N 50 W 9 | 24 | N 50 W 9 | | |
| 25 to 26 | 25 | N 51 E 12 | 24 | N 51 E 12 | | |
| 26 to 27 | 26 | N 51 W 2 | 24 | N 51 W 2 | | |
| 27 to 28 | 27 | N 3 W 275 | 18 | N 3 W 275 | | |
| 28 to 29 | 28 | N 58 E 24 | 8 | N 58 E 24 | | |
| 29 to 30 | 29 | N 49 W 23 | 24 | N 49 W 23 | | |
| 30 to 31 | 30 | N 53 W 10 | 12 | N 53 W 10 | | |
| 31 to 32 | 31 | N 33 E 6 | 8 | N 33 E 6 | | |
| 32 to 33 | 32 | N 13 E 22 | 10 | N 13 E 22 | | |
| 33 to 34 | 33 | N 79 W 28 | 10 | N 79 W 28 | | |
| 34 to 35 | 34 | N 45 W 5 | 6 | N 45 W 5 | | |
| 35 to 36 | 35 | N 82 E 16 | 12 | N 82 E 16 | | |
| 36 to 37 | 36 | N 24 W 14 | 6 | N 24 W 14 | | |
| 37 to 38 | 37 | N 4 E 10 | 12 | N 4 E 10 | | |
| 38 to 39 | 38 | N 33 W 6 | 24 | N 33 W 6 | | |
| 39 to 40 | 39 | N 20 W 21 | 24 | N 20 W 21 | | |
| 40 to 41 | 40 | N 20 E 23 | 12 | N 20 E 23 | | |
| 41 to 42 | 41 | N 15 W 19 | 8 | N 15 W 19 | | |
| 42 to 43 | 42 | N 58 E 16 | 12 | N 58 E 16 | | |
| 43 to 44 | 43 | N 73 W 43 | 24 | N 73 W 43 | | |
| 44 to 45 | 44 | N 89 E 1046 | 10 | N 89 E 1046 | | |
| 45 to 46 | 45 | N 55 W 220 | 24 | N 55 W 220 | | |
| 46 to 47 | 46 | N 25 E 11 | 8 | N 25 E 11 | | |
| 47 to 48 | 47 | N 38 W 29 | 12 | N 38 W 29 | | |
| 48 to 49 | 48 | N 15 W 12 | 10 | N 15 W 12 | | |
| 49 to 50 | 49 | N 38 W 3 | 24 | N 38 W 3 | | |
| 50 to 51 | 50 | N 71 E 18 | 24 | N 71 E 18 | | |
| 51 to 52 | 51 | N 29 W 40 | 12 | N 29 W 40 | | |
| 52 to 53 | 52 | East 128 | — | West 460 | | |
| 53 to 54 | 53 | N 54 W 6 | 12 | N 54 W 6 | | |
| 54 to 55 | 54 | N 1 W 21 | 18 | N 1 W 21 | | |
| 55 to 56 | 55 | N 33 W 23 | 10 | N 33 W 23 | | |
| 56 to 57 | 56 | N 24 E 13 | 6 | N 24 E 13 | | |
| 57 to 58 | 57 | N 14 E 25 | 10 | N 14 E 25 | | |
| 58 to 59 | 58 | N 44 E 2 | 24 | N 44 E 2 | | |
| 59 to 60 | 59 | N 9 E 15 | 24 | N 9 E 15 | | |
| 60 to 61 | 60 | N 66 E 25 | 20 | N 66 E 25 | | |
| 61 to 62 | 61 | N 88 W 21 | 7 | N 88 W 21 | | |
| 62 to 63 | 62 | N 34 E 4 | 18 | N 34 E 4 | | |
| 63 to 64 | 63 | N 46 E 10 | 10 | N 46 E 10 | | |
| 64 to 65 | 64 | N 64 W 14 | 20 | N 64 W 14 | | |
| 65 to 66 | 65 | N 75 E 20 | 6 | N 75 E 20 | | |
| 66 to 67 | 66 | N 45 E 14 | 8 | N 45 E 14 | | |
| 67 to 68 | 67 | N 11 E 21 | 11 | N 11 E 21 | | |
| 68 to 69 | 68 | N 32 W 19 | 11 | N 32 W 19 | | |
| 69 to 70 | 69 | N 33 W 14 | 5 | N 33 W 14 | | |

Interior Quarter Section Corners.


| Section | Post | Bearing | Feet | Courses | Feet | Quality of the Soil |
|----------|------|-------------|------|-------------|------|---------------------|
| 1 to 2 | 1 | N 10 W 32 | 20 | N 10 W 32 | | |
| 2 to 3 | 2 | N 12 W 47 | 12 | N 12 W 47 | | |
| 3 to 4 | 3 | N 30 W 52 | 20 | N 30 W 52 | | |
| 4 to 5 | 4 | N 60 E 34 | 6 | N 60 E 34 | | |
| 5 to 6 | 5 | N 22 W 13 | 12 | N 22 W 13 | | |
| 6 to 7 | 6 | N 89 W 14 | 6 | N 89 W 14 | | |
| 7 to 8 | 7 | N 23 W 15 | 15 | N 23 W 15 | | |
| 8 to 9 | 8 | N 70 E 13 | 6 | N 70 E 13 | | |
| 9 to 10 | 9 | N 48 W 9 | 11 | N 48 W 9 | | |
| 10 to 11 | 10 | N 12 E 5 | 8 | N 12 E 5 | | |
| 11 to 12 | 11 | N 25 E 21 | 22 | N 25 E 21 | | |
| 12 to 13 | 12 | N 75 E 27 | 20 | N 75 E 27 | | |
| 13 to 14 | 13 | N 34 E 22 | 14 | N 34 E 22 | | |
| 14 to 15 | 14 | N 2 W 15 | 6 | N 2 W 15 | | |
| 15 to 16 | 15 | N 78 E 205 | 6 | N 78 E 205 | | |
| 16 to 17 | 16 | N 46 W 155 | 10 | N 46 W 155 | | |
| 17 to 18 | 17 | N 29 W 13 | 10 | N 29 W 13 | | |
| 18 to 19 | 18 | N 88 E 14 | 8 | N 88 E 14 | | |
| 19 to 20 | 19 | N 53 E 27 | 17 | N 53 E 27 | | |
| 20 to 21 | 20 | N 50 W 54 | 25 | N 50 W 54 | | |
| 21 to 22 | 21 | N 20 W 11 | 18 | N 20 W 11 | | |
| 22 to 23 | 22 | N 33 E 40 | 10 | N 33 E 40 | | |
| 23 to 24 | 23 | N 70 E 9 | 8 | N 70 E 9 | | |
| 24 to 25 | 24 | N 50 W 9 | 24 | N 50 W 9 | | |
| 25 to 26 | 25 | N 51 E 12 | 24 | N 51 E 12 | | |
| 26 to 27 | 26 | N 51 W 2 | 24 | N 51 W 2 | | |
| 27 to 28 | 27 | N 3 W 275 | 18 | N 3 W 275 | | |
| 28 to 29 | 28 | N 58 E 24 | 8 | N 58 E 24 | | |
| 29 to 30 | 29 | N 49 W 23 | 24 | N 49 W 23 | | |
| 30 to 31 | 30 | N 53 W 10 | 12 | N 53 W 10 | | |
| 31 to 32 | 31 | N 33 E 6 | 8 | N 33 E 6 | | |
| 32 to 33 | 32 | N 13 E 22 | 10 | N 13 E 22 | | |
| 33 to 34 | 33 | N 79 W 28 | 10 | N 79 W 28 | | |
| 34 to 35 | 34 | N 45 W 5 | 6 | N 45 W 5 | | |
| 35 to 36 | 35 | N 82 E 16 | 12 | N 82 E 16 | | |
| 36 to 37 | 36 | N 24 W 14 | 6 | N 24 W 14 | | |
| 37 to 38 | 37 | N 4 E 10 | 12 | N 4 E 10 | | |
| 38 to 39 | 38 | N 33 W 6 | 24 | N 33 W 6 | | |
| 39 to 40 | 39 | N 20 W 21 | 24 | N 20 W 21 | | |
| 40 to 41 | 40 | N 20 E 23 | 12 | N 20 E 23 | | |
| 41 to 42 | 41 | N 15 W 19 | 8 | N 15 W 19 | | |
| 42 to 43 | 42 | N 58 E 16 | 12 | N 58 E 16 | | |
| 43 to 44 | 43 | N 73 W 43 | 24 | N 73 W 43 | | |
| 44 to 45 | 44 | N 89 E 1046 | 10 | N 89 E 1046 | | |
| 45 to 46 | 45 | N 55 W 220 | 24 | N 55 W 220 | | |
| 46 to 47 | 46 | N 25 E 11 | 8 | N 25 E 11 | | |
| 47 to 48 | 47 | N 38 W 29 | 12 | N 38 W 29 | | |
| 48 to 49 | 48 | N 15 W 12 | 10 | N 15 W 12 | | |
| 49 to 50 | 49 | N 38 W 3 | 24 | N 38 W 3 | | |
| 50 to 51 | 50 | N 71 E 18 | 24 | N 71 E 18 | | |
| 51 to 52 | 51 | N 29 W 40 | 12 | N 29 W 40 | | |
| 52 to 53 | 52 | East 128 | — | West 460 | | |
| 53 to 54 | 53 | N 54 W 6 | 12 | N 54 W 6 | | |
| 54 to 55 | 54 | N 1 W 21 | 18 | N 1 W 21 | | |
| 55 to 56 | 55 | N 33 W 23 | 10 | N 33 W 23 | | |
| 56 to 57 | 56 | N 24 E 13 | 6 | N 24 E 13 | | |
| 57 to 58 | 57 | N 14 E 25 | 10 | N 14 E 25 | | |
| 58 to 59 | 58 | N 44 E 2 | 24 | N 44 E 2 | | |
| 59 to 60 | 59 | N 9 E 15 | 24 | N 9 E 15 | | |
| 60 to 61 | 60 | N 66 E 25 | 20 | N 66 E 25 | | |
| 61 to 62 | 61 | N 88 W 21 | 7 | N 88 W 21 | | |
| 62 to 63 | 62 | N 34 E 4 | 18 | N 34 E 4 | | |
| 63 to 64 | 63 | N 46 E 10 | 10 | N 46 E 10 | | |
| 64 to 65 | 64 | N 64 W 14 | 20 | N 64 W 14 | | |
| 65 to 66 | 65 | N 75 E 20 | 6 | N 75 E 20 | | |
| 66 to 67 | 66 | N 45 E 14 | 8 | N 45 E 14 | | |
| 67 to 68 | 67 | N 11 E 21 | 11 | N 11 E 21 | | |
| 68 to 69 | 68 | N 32 W 19 | 11 | N 32 W 19 | | |
| 69 to 70 | 69 | N 33 W 14 | 5 | N 33 W 14 | | |

Corners on White River

| Posts | Bearing degrees | distance | Courses they bear | Feet dist. |
|-------|--------------------|----------|----------------------|---------------|
| 1 | Elm | 36 | N 39 W | 33 |
| | Dogwood | 10 | N 81 E | 17 |
| 2 | Buckeye | 17 | S | 28 |
| | Sugar | 12 | N 20 E | 22 |
| 3 | Willow | 12 | N 34 E | 26 |
| | do | 6 | N 10 W | 13 |
| 4 | Elm | 30 | N 40 E | 33 |
| | Hackberry | 10 | N 20 W | 38 |
| 5 | Willow | -- | N 34 W | 35 |
| | do | 11 | N 51 W | 16 |
| 6 | Hickwood | 8 | S 19 W | 10 |
| | Elm | 10 | N 32 E | 24 |
| 7 | Poplar | 24 | S 24 E | 14 |
| | N. Oak | 15 | S 44 W | 20 |
| 8 | Buckeye | 8 | S 34 E | 5 |
| | N. Oak | 10 | S 32 W | 10 |
| 9 | Buckeye | 13 | S 42 E | 14 |
| | do | 6 | N 66 W | 9 |
| 10 | Elm | 5 | S 34 E | 6 |
| | Sugar | 7 | N 4 E | 10 |
| 11 | Hackberry | 14 | S 14 E | 9 |
| | N. Oak | 22 | N 60 W | 11 |
| 12 | Buckeye | 6 | S 50 W | 10 |
| | N. Oak | 5 | S 46 W | 20 |
| 13 | Sugar | 20 | N 60 W | 2 |
| | Hickwood | 7 | N 65 E | 6 |
| 14 | Elm | 10 | N 58 W | 13 |
| | Hackberry | 12 | N 54 E | 20 |
| 15 | Buckeye | 8 | N 68 W | 6 |
| | Hickwood | 10 | N 49 E | 14 |
| 16 | N. Oak | 8 | S 41 E | 19 |
| | do | 5 | N 48 W | 12 |
| 17 | | | | |
| 18 | | | | |
| 19 | | | | |

Township N.° XIX North, Range N.° VII East 2.° Mer.

147

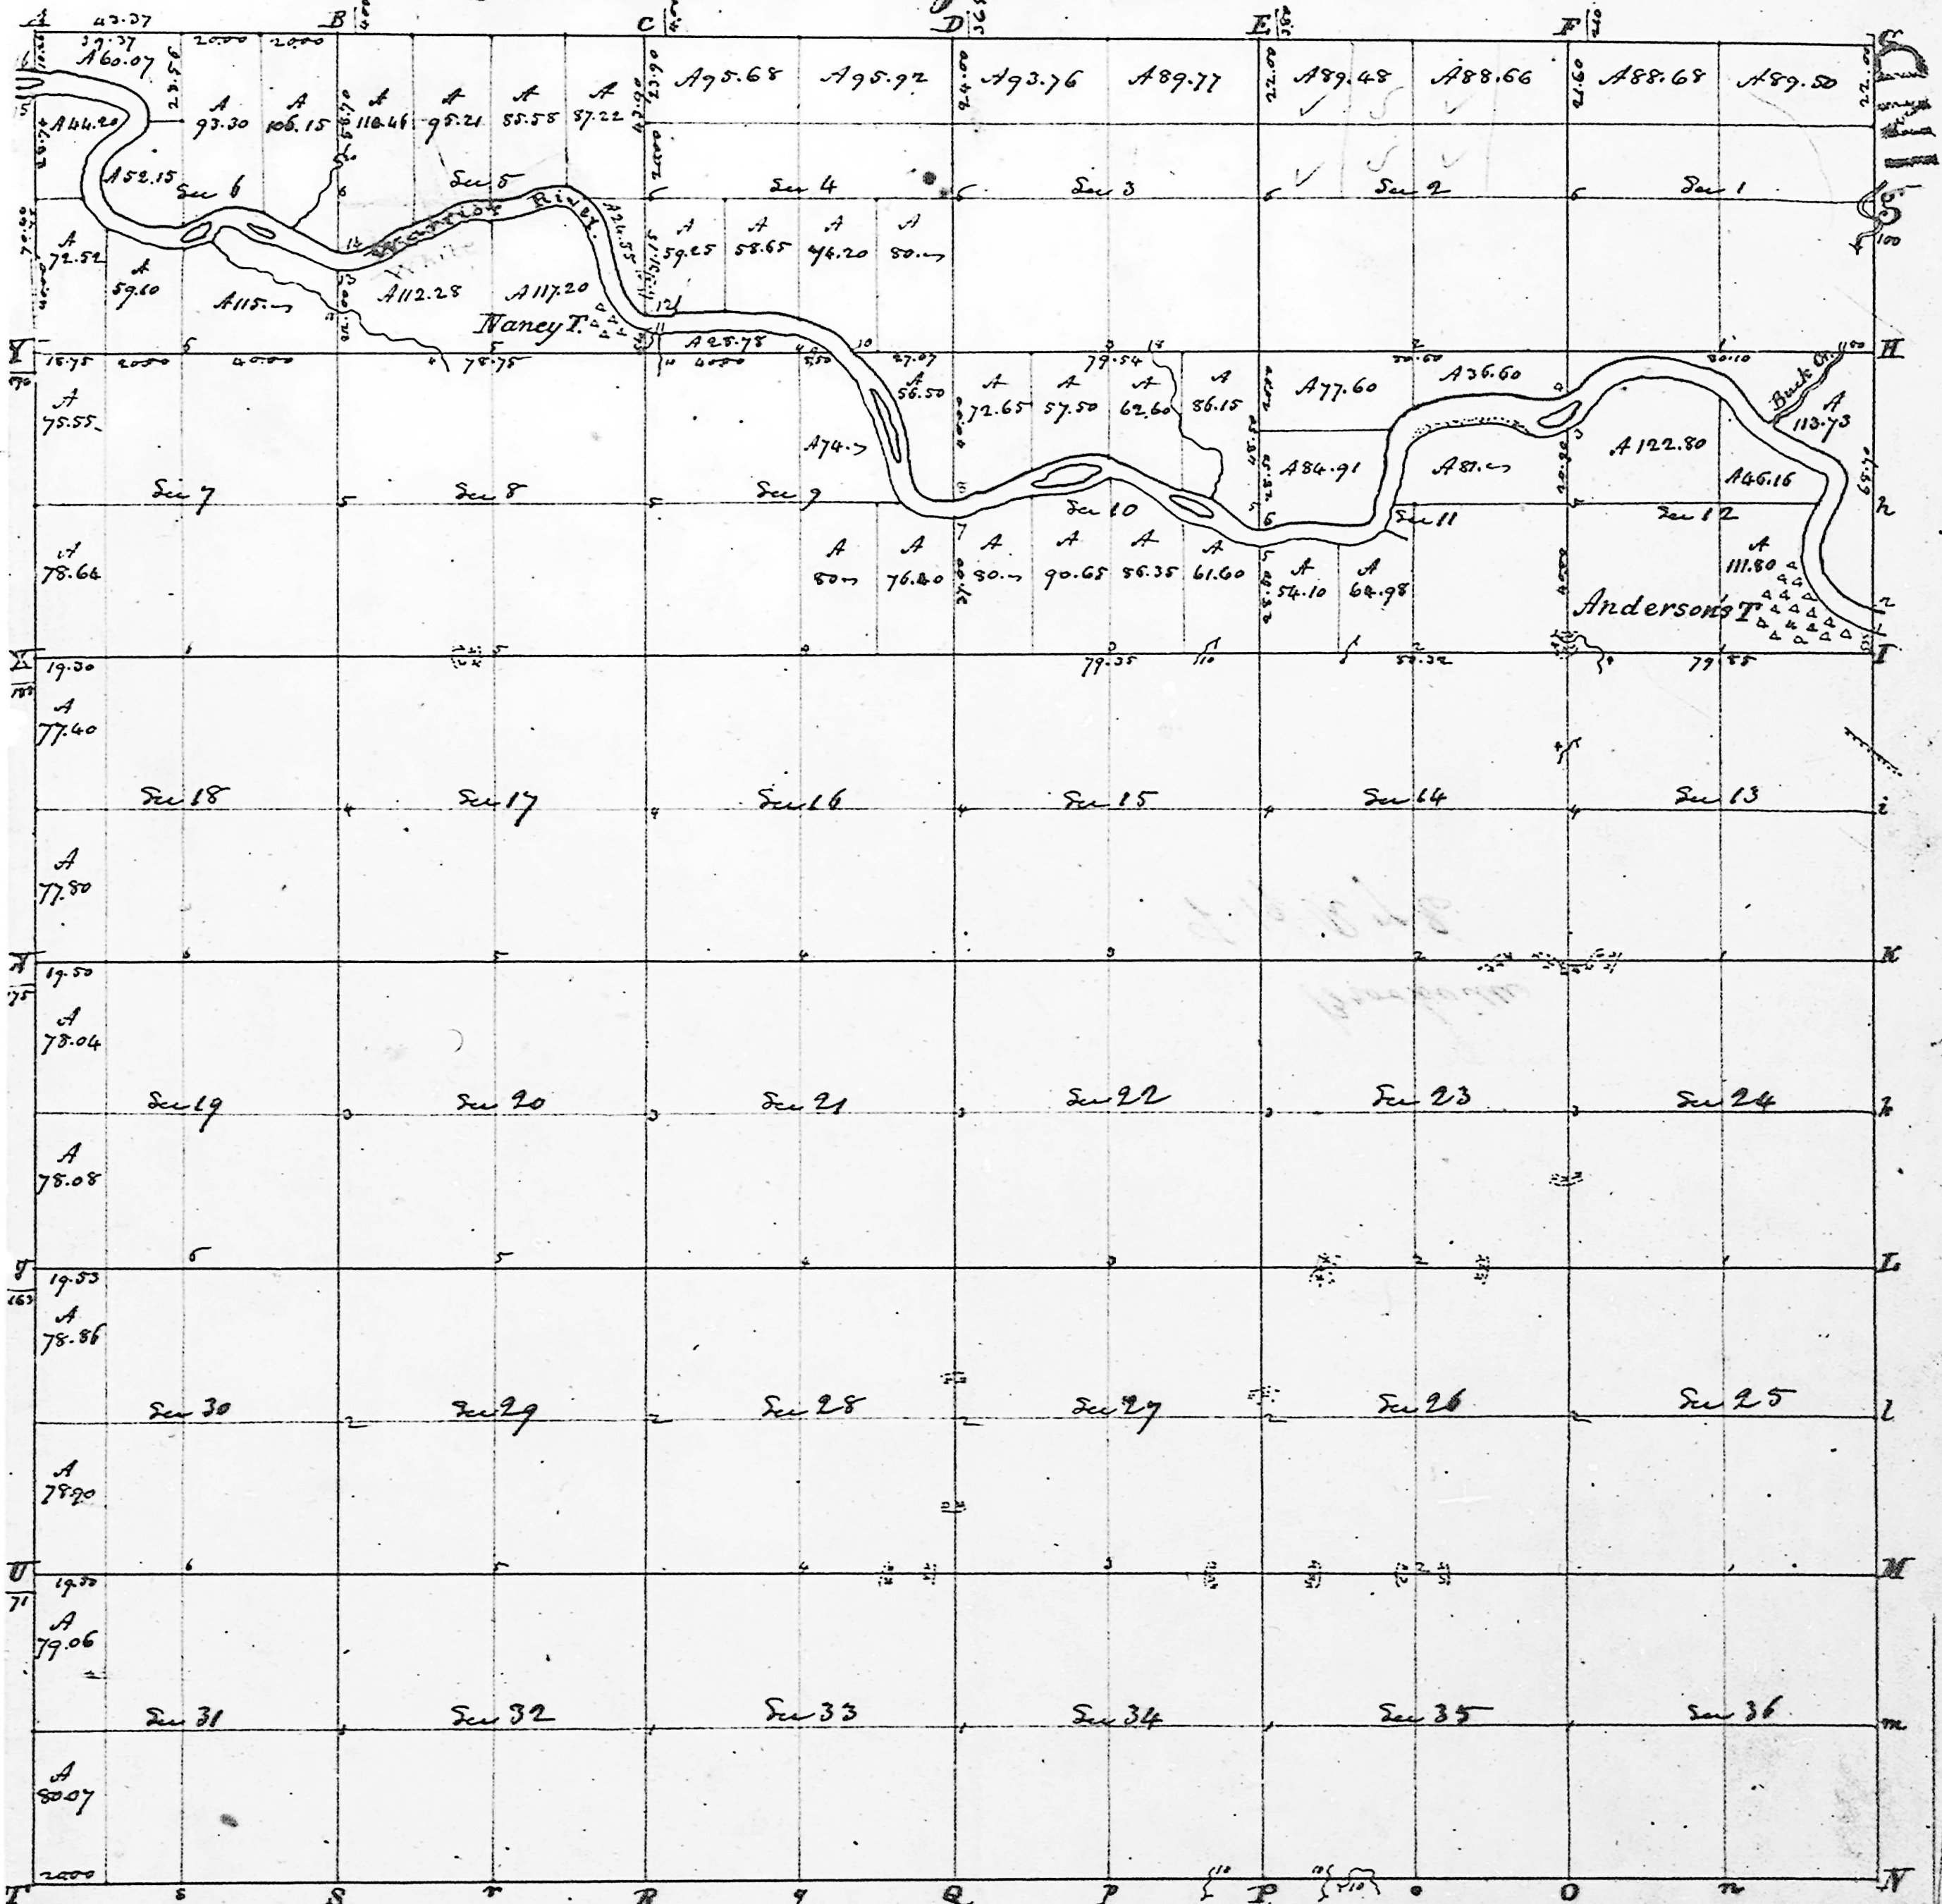

Drumhull

Total quantity 22,807.30


INDIANA.
N & E 2 P. M.

Scale of 40 feet to an inch.

A true copy from the original.

Surveyor General's Office March 14, 1892.

W. H. Smith

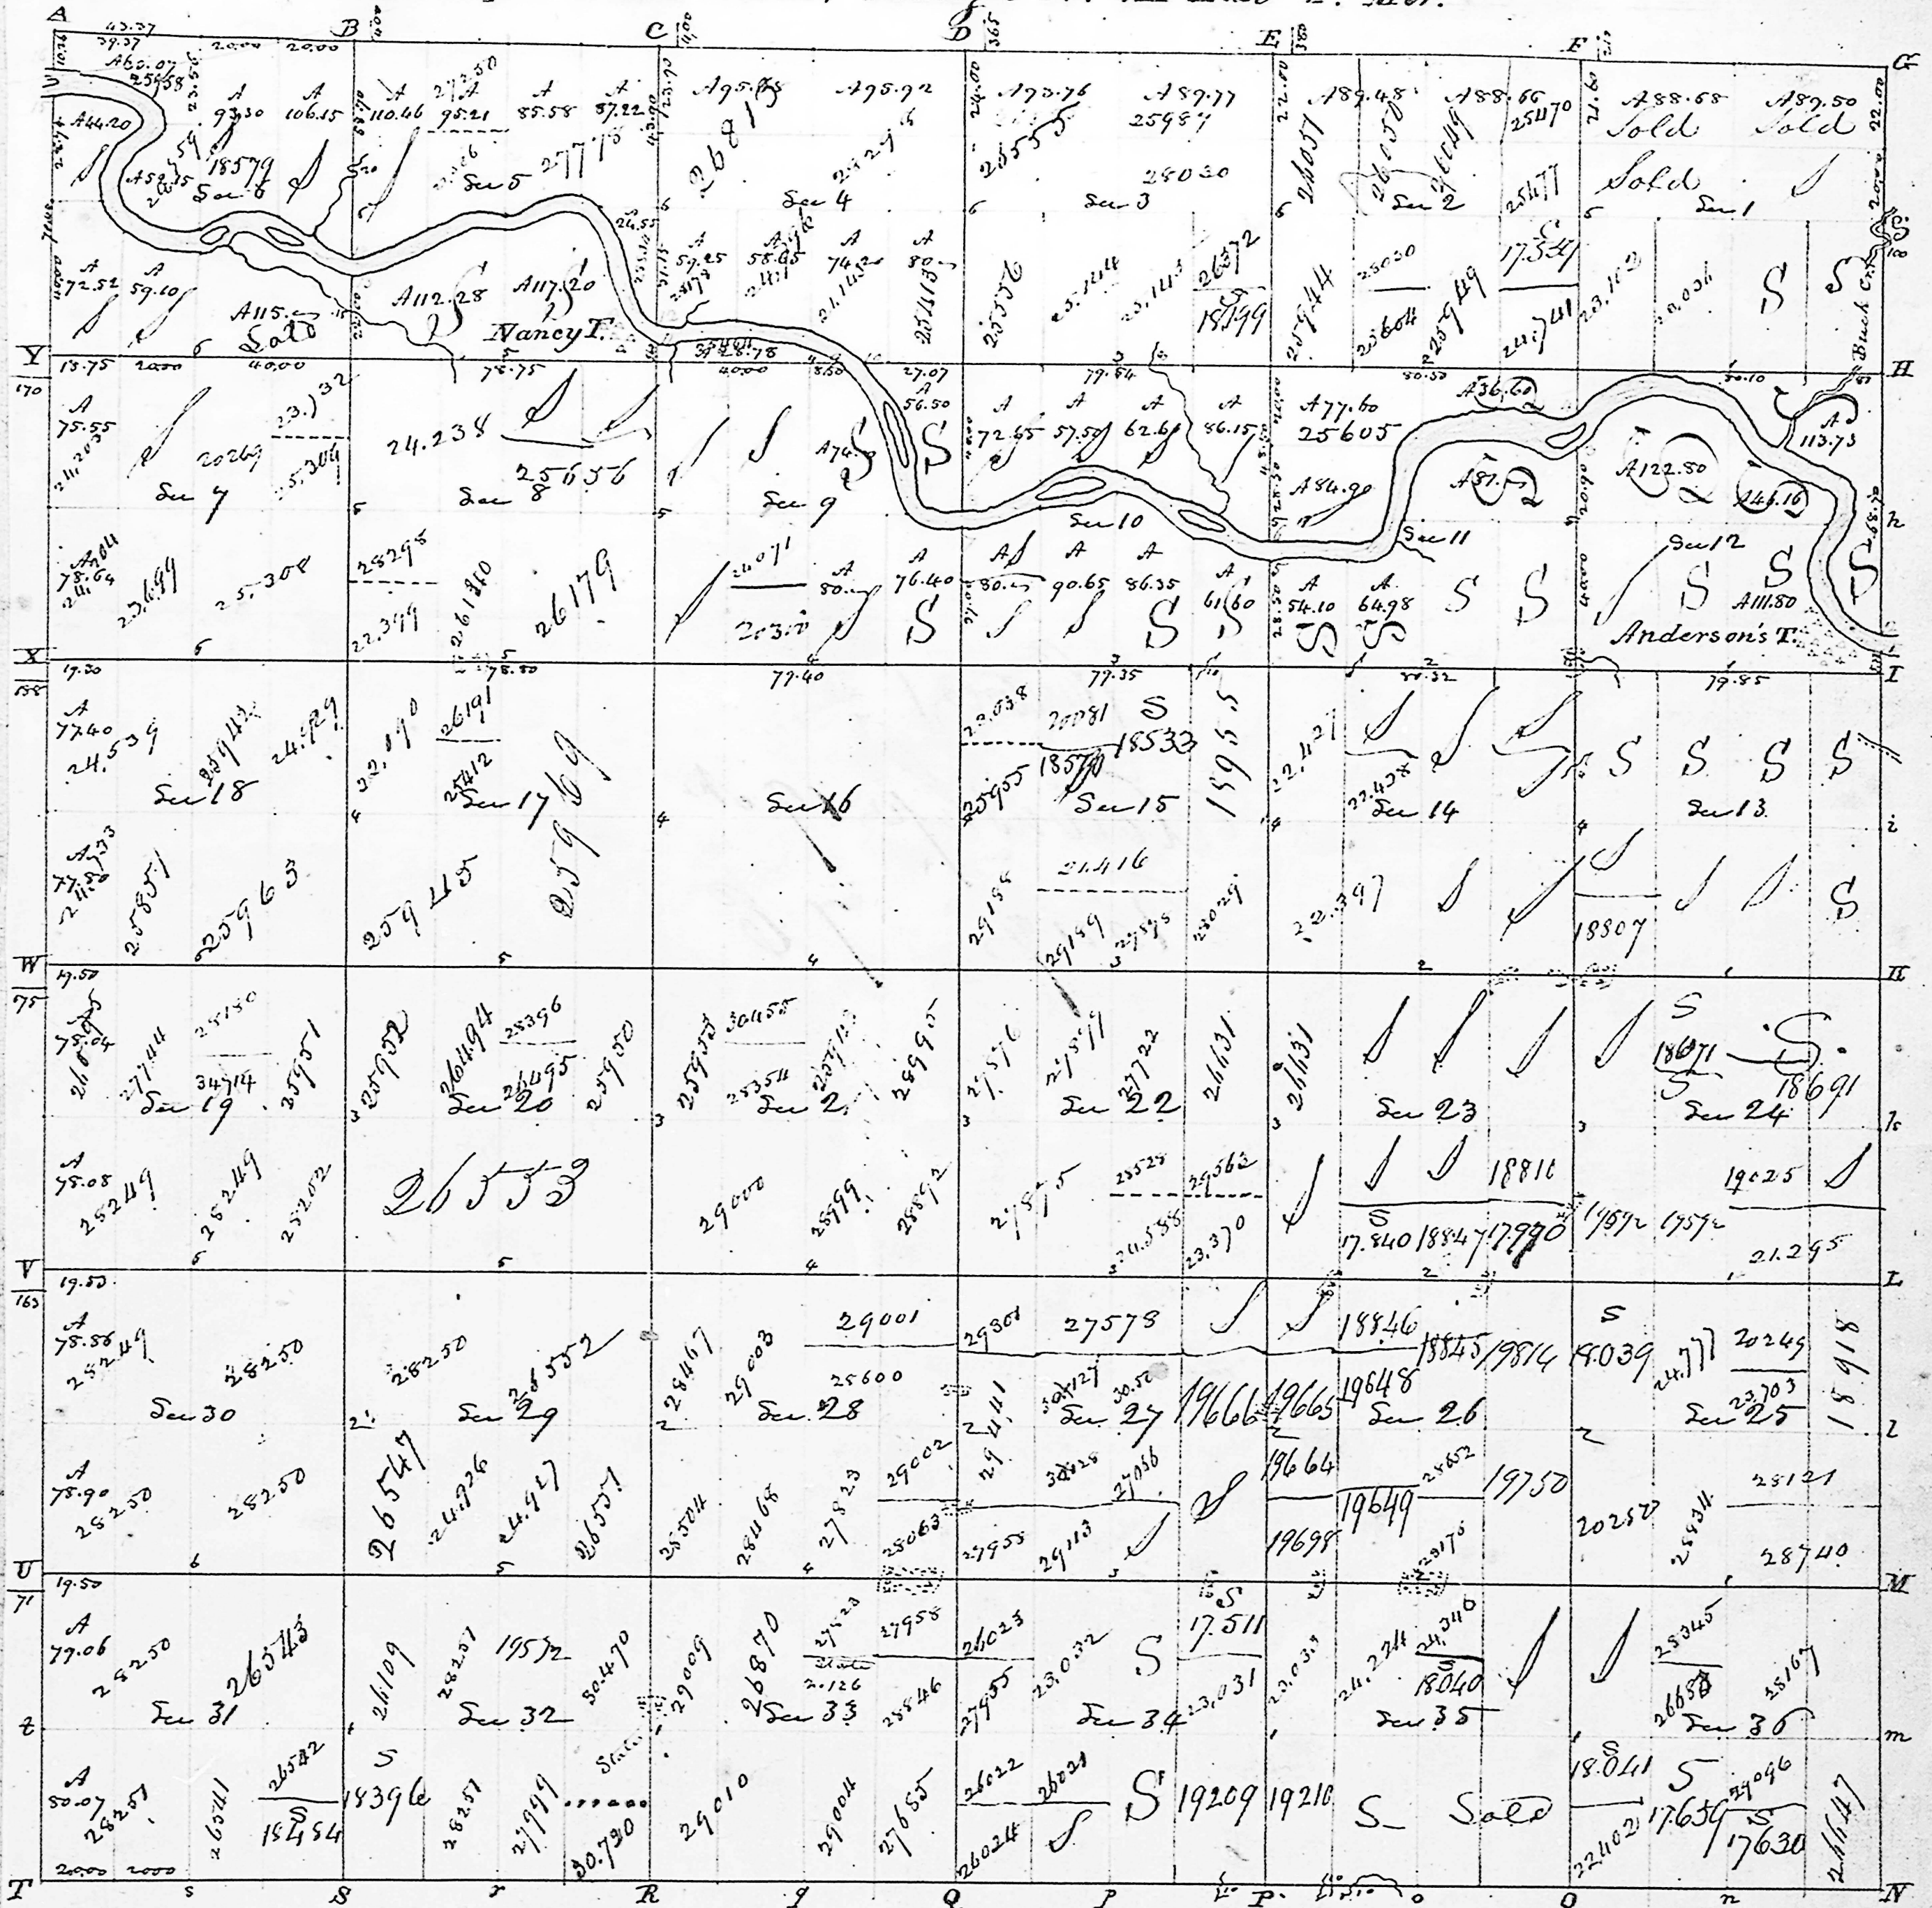

Offered at public sale Oct. 1832

A true copy from the original.

Surveyor General's Office March 14. 1832.

Edward Duffin Sur. Gen